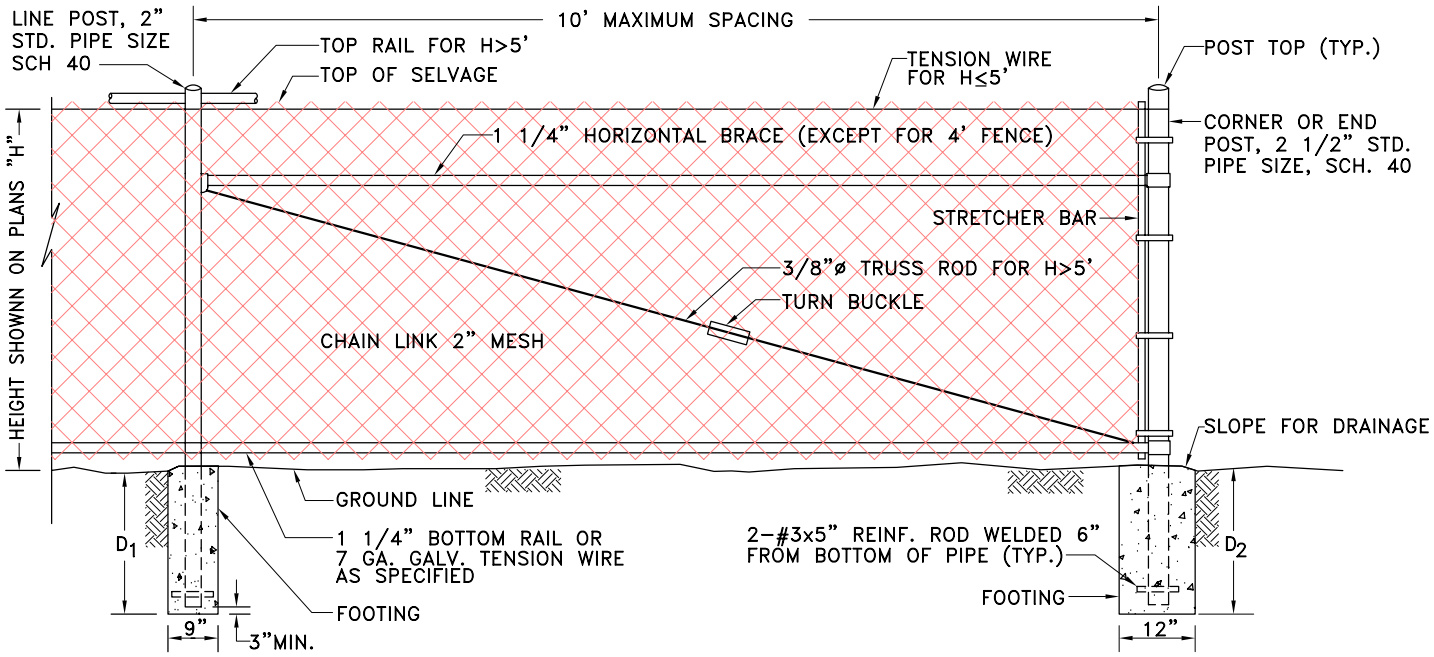

LINE POST

D_1 = 2'-6" FOR H≤4'-0"
= 3'-0" FOR H>4'-0"

CORNER POST

D_2 = 2'-6" FOR H≤4'-0"
= 3'-0" FOR H>4'-0"

TYPICAL ELEVATION

AT CORNER OR END OF FENCE

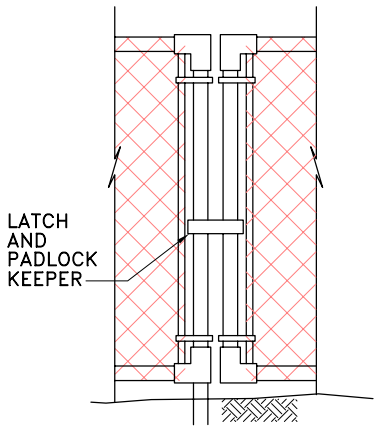

SINGLE SWING GATE

(4' WIDE OR LESS)

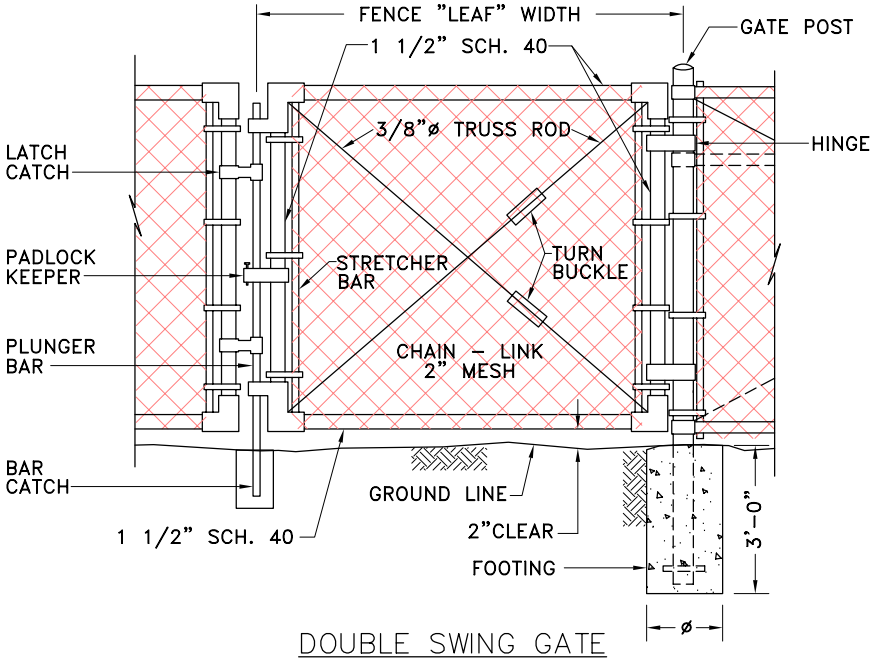

DOUBLE SWING GATE

(OVER 4' WIDE)

GATE POST DESIGN

LEAF WIDTH	POST O.D.	FTG ø
≤5'	2-7/8"	9"
6'-10'	4"	12"
≥12'	6-5/8"	18"

GATE DETAILS

(HALF ELEVATIONS)

NOTE: PROVIDE CLASS "B" CONCRETE FOR ALL FOOTINGS

CITY OF DALY CITY, CALIFORNIA — DEPARTMENT OF PUBLIC WORKS

CHAIN LINK FENCE

DRAWN BY : A. TAN

DATE: 6/03

APPROVED BY: MP Sharma, CITY ENGINEER

STANDARD DRAWING NO. M-3

Revision: andy tan
Dwg File: N:\Start\Andy\Misc\STANDARD\M-3.dwg
Time: 10:9:39
Date: 5/21/1999