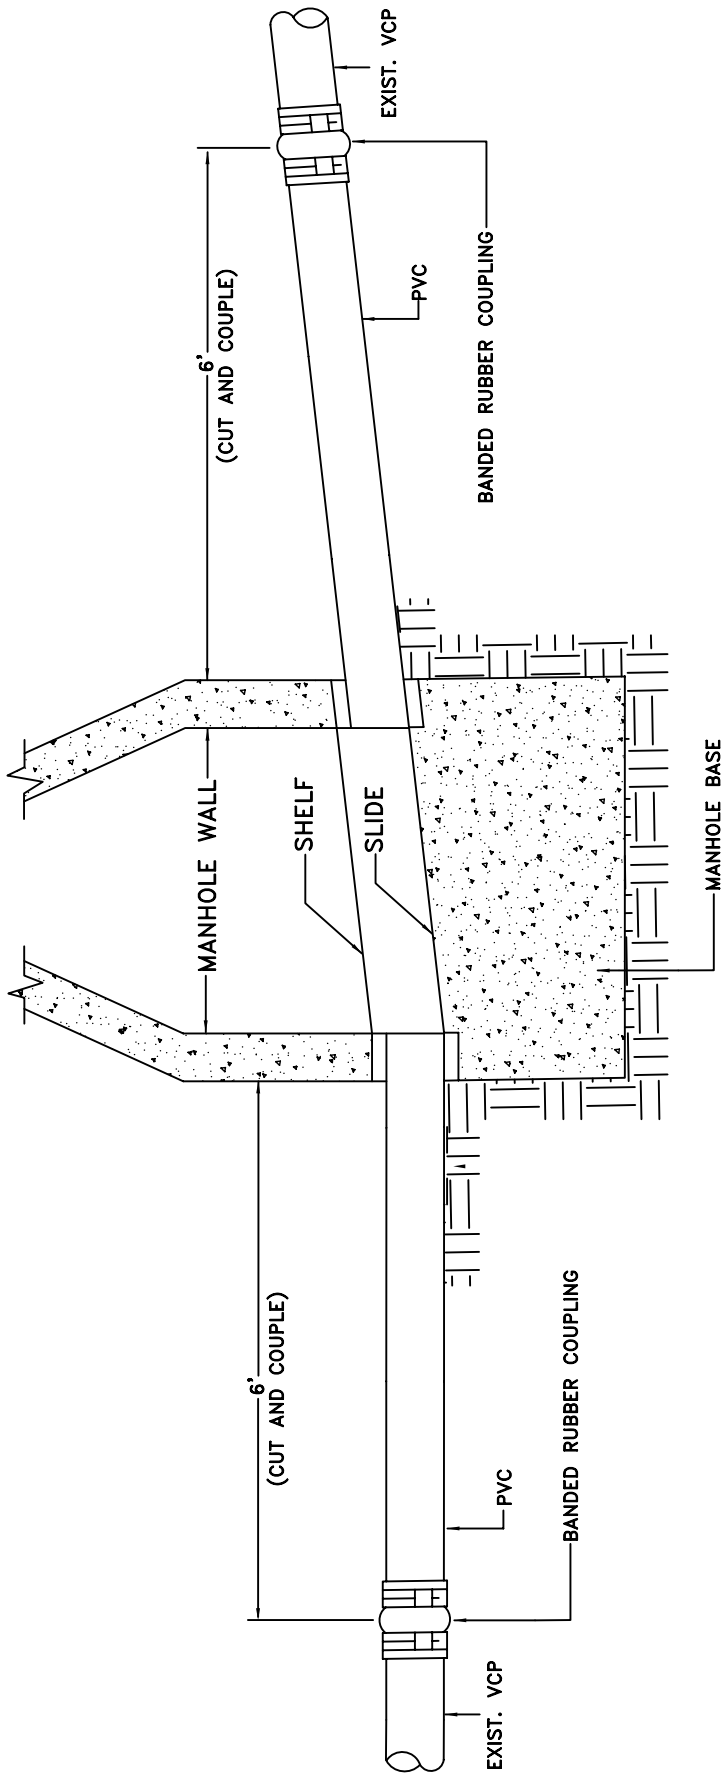

NEW MANHOLE INSTALLATION
ON EXISTING VCP MAIN

CITY OF DALY CITY, CALIFORNIA N.S.M.C.S.D.

DRAWN BY : A. TAN

DATE: 07/07

FLEXIBLE CONNECTION AT MANHOLE TIE-IN (WHEN REQUIRED)

APPROVED BY: MP Sharma , CITY ENGINEER

STANDARD DRAWING NO. SS-11