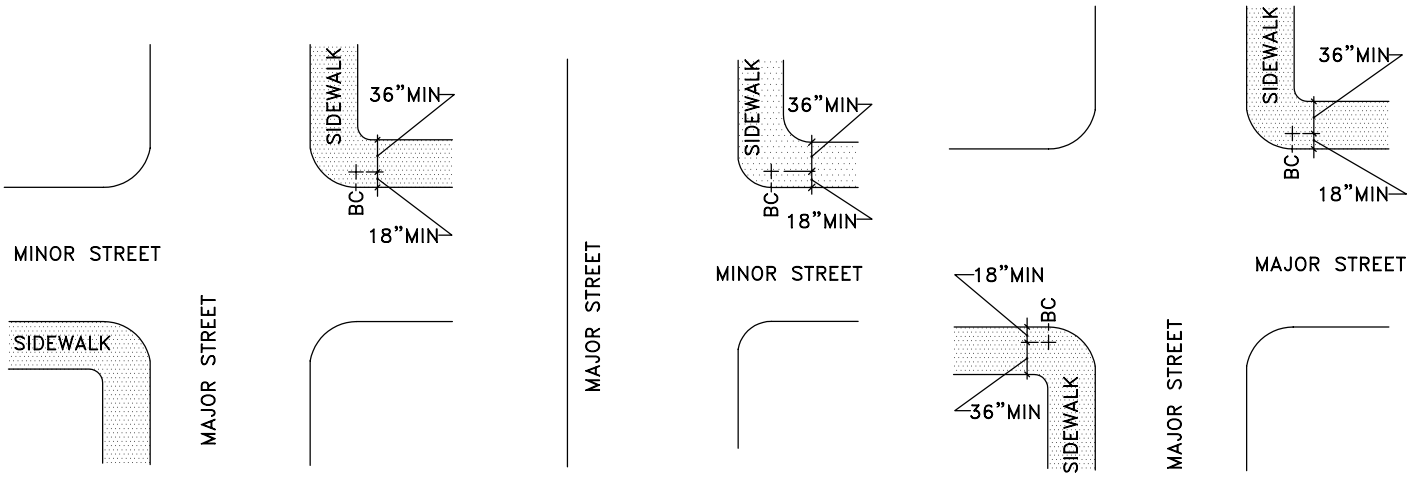

STREET NAME SIGN LOCATION

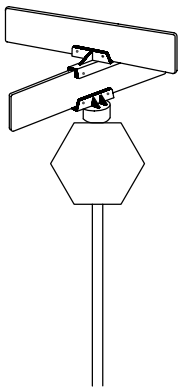

DETAIL A

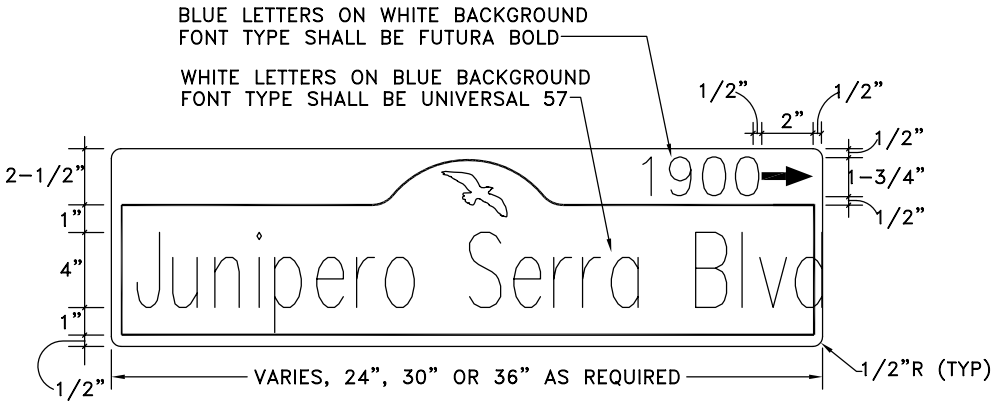

TYPICAL STREET NAME SIGN

NOTES:

1. FOR ALL STREET INTERSECTIONS IN BUSINESS DISTRICTS, AND FOR ALL INTERSECTIONS OF MAJOR STREETS, STREET NAME SIGNS SHOULD BE PLACED ON DIAGONALLY OPPOSITE CORNERS SO THAT THEY WILL BE ON THE FAR RIGHT-HAND SIDE OF THE INTERSECTION FOR TRAFFIC ON THE MAJOR STREET. SIGNS NAMING BOTH STREETS SHOULD BE ERECTED AT EACH LOCATION. THEY SHOULD BE MOUNTED WITH THEIR FACES PARALLEL TO THE STREETS THEY NAME.
2. EACH SIGN POST SHALL BE PLACED TO CLEAR THE PEDESTRIAN CROSSING AT THE INTERSECTION. DIMENSIONS ARE VARIABLE GUIDELINES. EXISTING GEOMETRIC DISCREPANCIES SUCH AS, TREES, STREET LIGHTS, UTILITY POLES, BUILDING CORNERS, AND PEDESTRIAN RAMPS MUST BE CONSIDERED.
3. AS REQUIRED, SIGNS TO BE PLACED ON EXISTING STOP SIGNS SHALL BE INSTALLED PER DETAIL "A".
4. NEW POLES ARE REQUIRED ONLY IF NO USEABLE EXISTING POLES OR STREET LIGHTS ARE IN THE IMMEDIATE VICINITY.
5. AT SIGNALIZED INTERSECTIONS, AS SPECIFIED OR DIRECTED, SUPPLEMENTARY STREET NAME SIGNS SHALL BE PLACED ON SIGNAL POLES UTILIZING SIGN BRACKET SHOWN ON STD. DWG S-12.

CITY OF DALY CITY, CALIFORNIA — DEPARTMENT OF PUBLIC WORKS

TYPICAL STREET NAME SIGN AND SIGN LOCATION

DRAWN BY : A. TAN

DATE: 6/03

APPROVED BY: MP Sharma, CITY ENGINEER

STANDARD DRAWING NO. S-11

Revision: ANDY
Dwg File: E:\ANDY\STANDARDS\S-11.DWG
Time: 16:4:42
Date: 7/29/1997