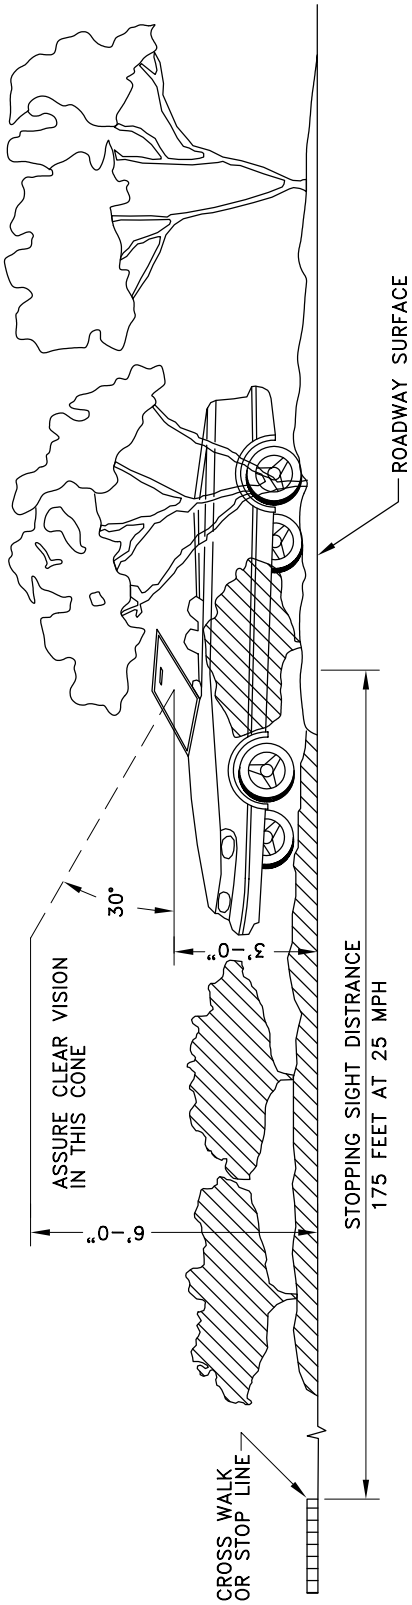

CITY OF DALY CITY, CALIFORNIA

DEPARTMENT OF PUBLIC WORKS

MEDIAN PLANTING CLEARANCES

DRAWN BY : A. TAN

DATE: 6/03

APPROVED BY: MP Sharma , CITY ENGINEER

STANDARD DRAWING NO. PR-12

Revision: andy.tan
Dwg File: K:\Staff\Andy\Misc\STANDARD\Pr-12.dwg
Time: 9:25
Date: 5/28/1999